WORK OF PROVIDING AND LAYING 300MM DIA RCC NP3 CLASS SEWER LINE FROM MAHARANI COLLEGE TO MOURYA JUNCTION SESHADRI ROAD, COMING UNDER LLR S/Stn AREA OF AEE SW-1 SUB DIVISION.

DATUM -932

STATION	CUMULATIVE CHAINAGE	CHAINAGE	MH'S DEPTH	INVERT LEVEL (m)	GROUND LEVEL (m)
ExMH	0.00	0.00	2.60	932.940	935.540
1	11.00	11.00	2.50	933.035	935.535
2	41.00	30.00	2.20	933.330	935.530
3	71.00	30.00	2.00	933.585	935.585
4	101.00	30.00	2.00	933.845	935.845
5	131.00	30.00	2.10	934.055	936.155
6	161.00	30.00	2.10	934.295	936.395
7	191.00	30.00	1.90	934.605	936.505
8	221.00	30.00	1.80	934.865	936.665
9	251.00	30.00	1.80	935.125	936.925
10	281.00	30.00	1.80	935.365	937.165
11	311.00	30.00	1.70	935.630	937.330
12	341.00	30.00	1.50	935.890	937.390
13	371.00	30.00	1.20	936.210	937.410
14	401.00	30.00	1.30	936.430	937.730
15	431.00	30.00	1.10	936.710	937.810
16	461.00	30.00	1.10	936.960	938.060
17	491.00	30.00	1.10	937.190	938.290
18	521.00	30.00	1.10	937.520	938.620
19	568.00	47.00	1.90	937.910	939.810

Note :All dimensions are in Meter
Scale- Plan LS. H- 1:1000 & V- 1:100

LEGENDS:
MACHINEHOLES '(MH)
300MM DIA SEWER ALIGNMENT
GROUND LEVEL AS PER SURVEY
FLOW DIRECTION

Seshadri Road
Sampigli Rayanna Overpass
5th Main Rd, Gandhi Nagar,
Hotel Maurya
Gandhi Statue
Public Toilet
Race Course Road
Bangalore Turt Club
Fair Station
Kalidhasa Rd
Maharani Collage

JE-LLR

AEE-SW-1

Google Maps

Work of providing and laying 300mm dia Rcc Np3 class Sewer line from Maharani College to Mourya Junction at Sheshadri Road Coming under LLR Service Station Area of AEE SW-1 Sub division.

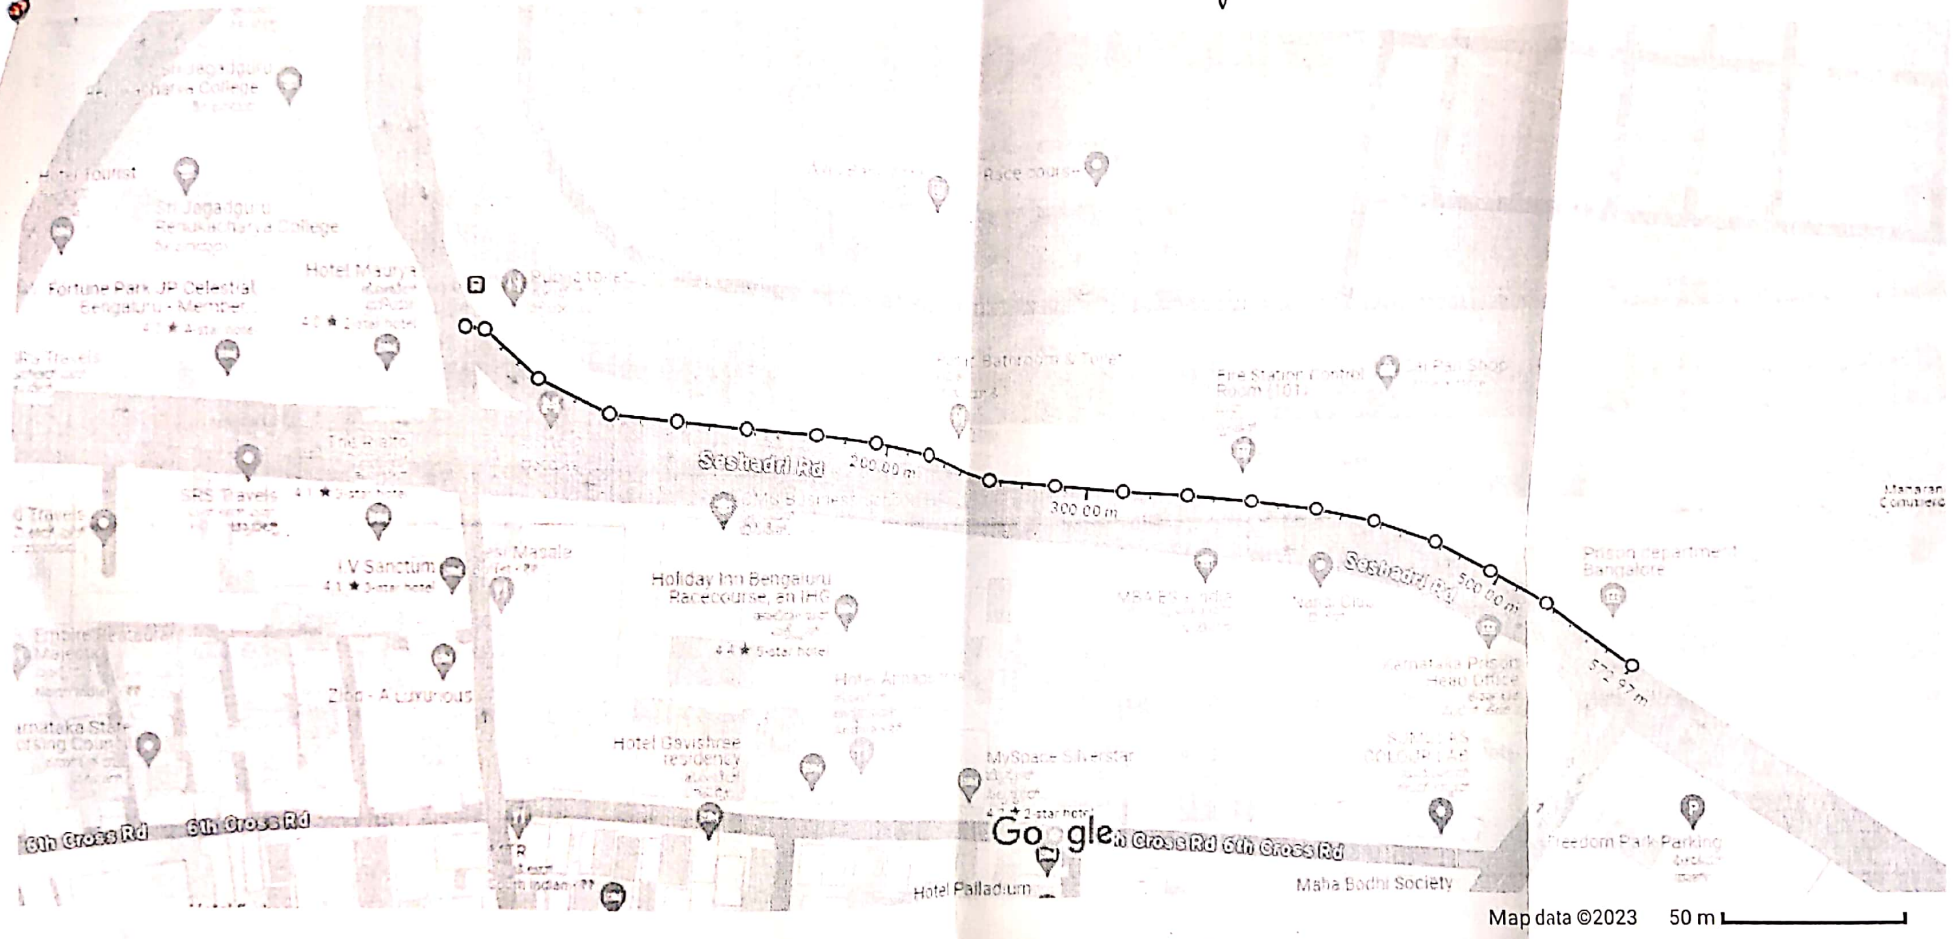

Measure distance

Total distance: 572.97 m (1,879.81 ft)

DE-LLR

AEE SW-1

Scanned with OKEN Scanner